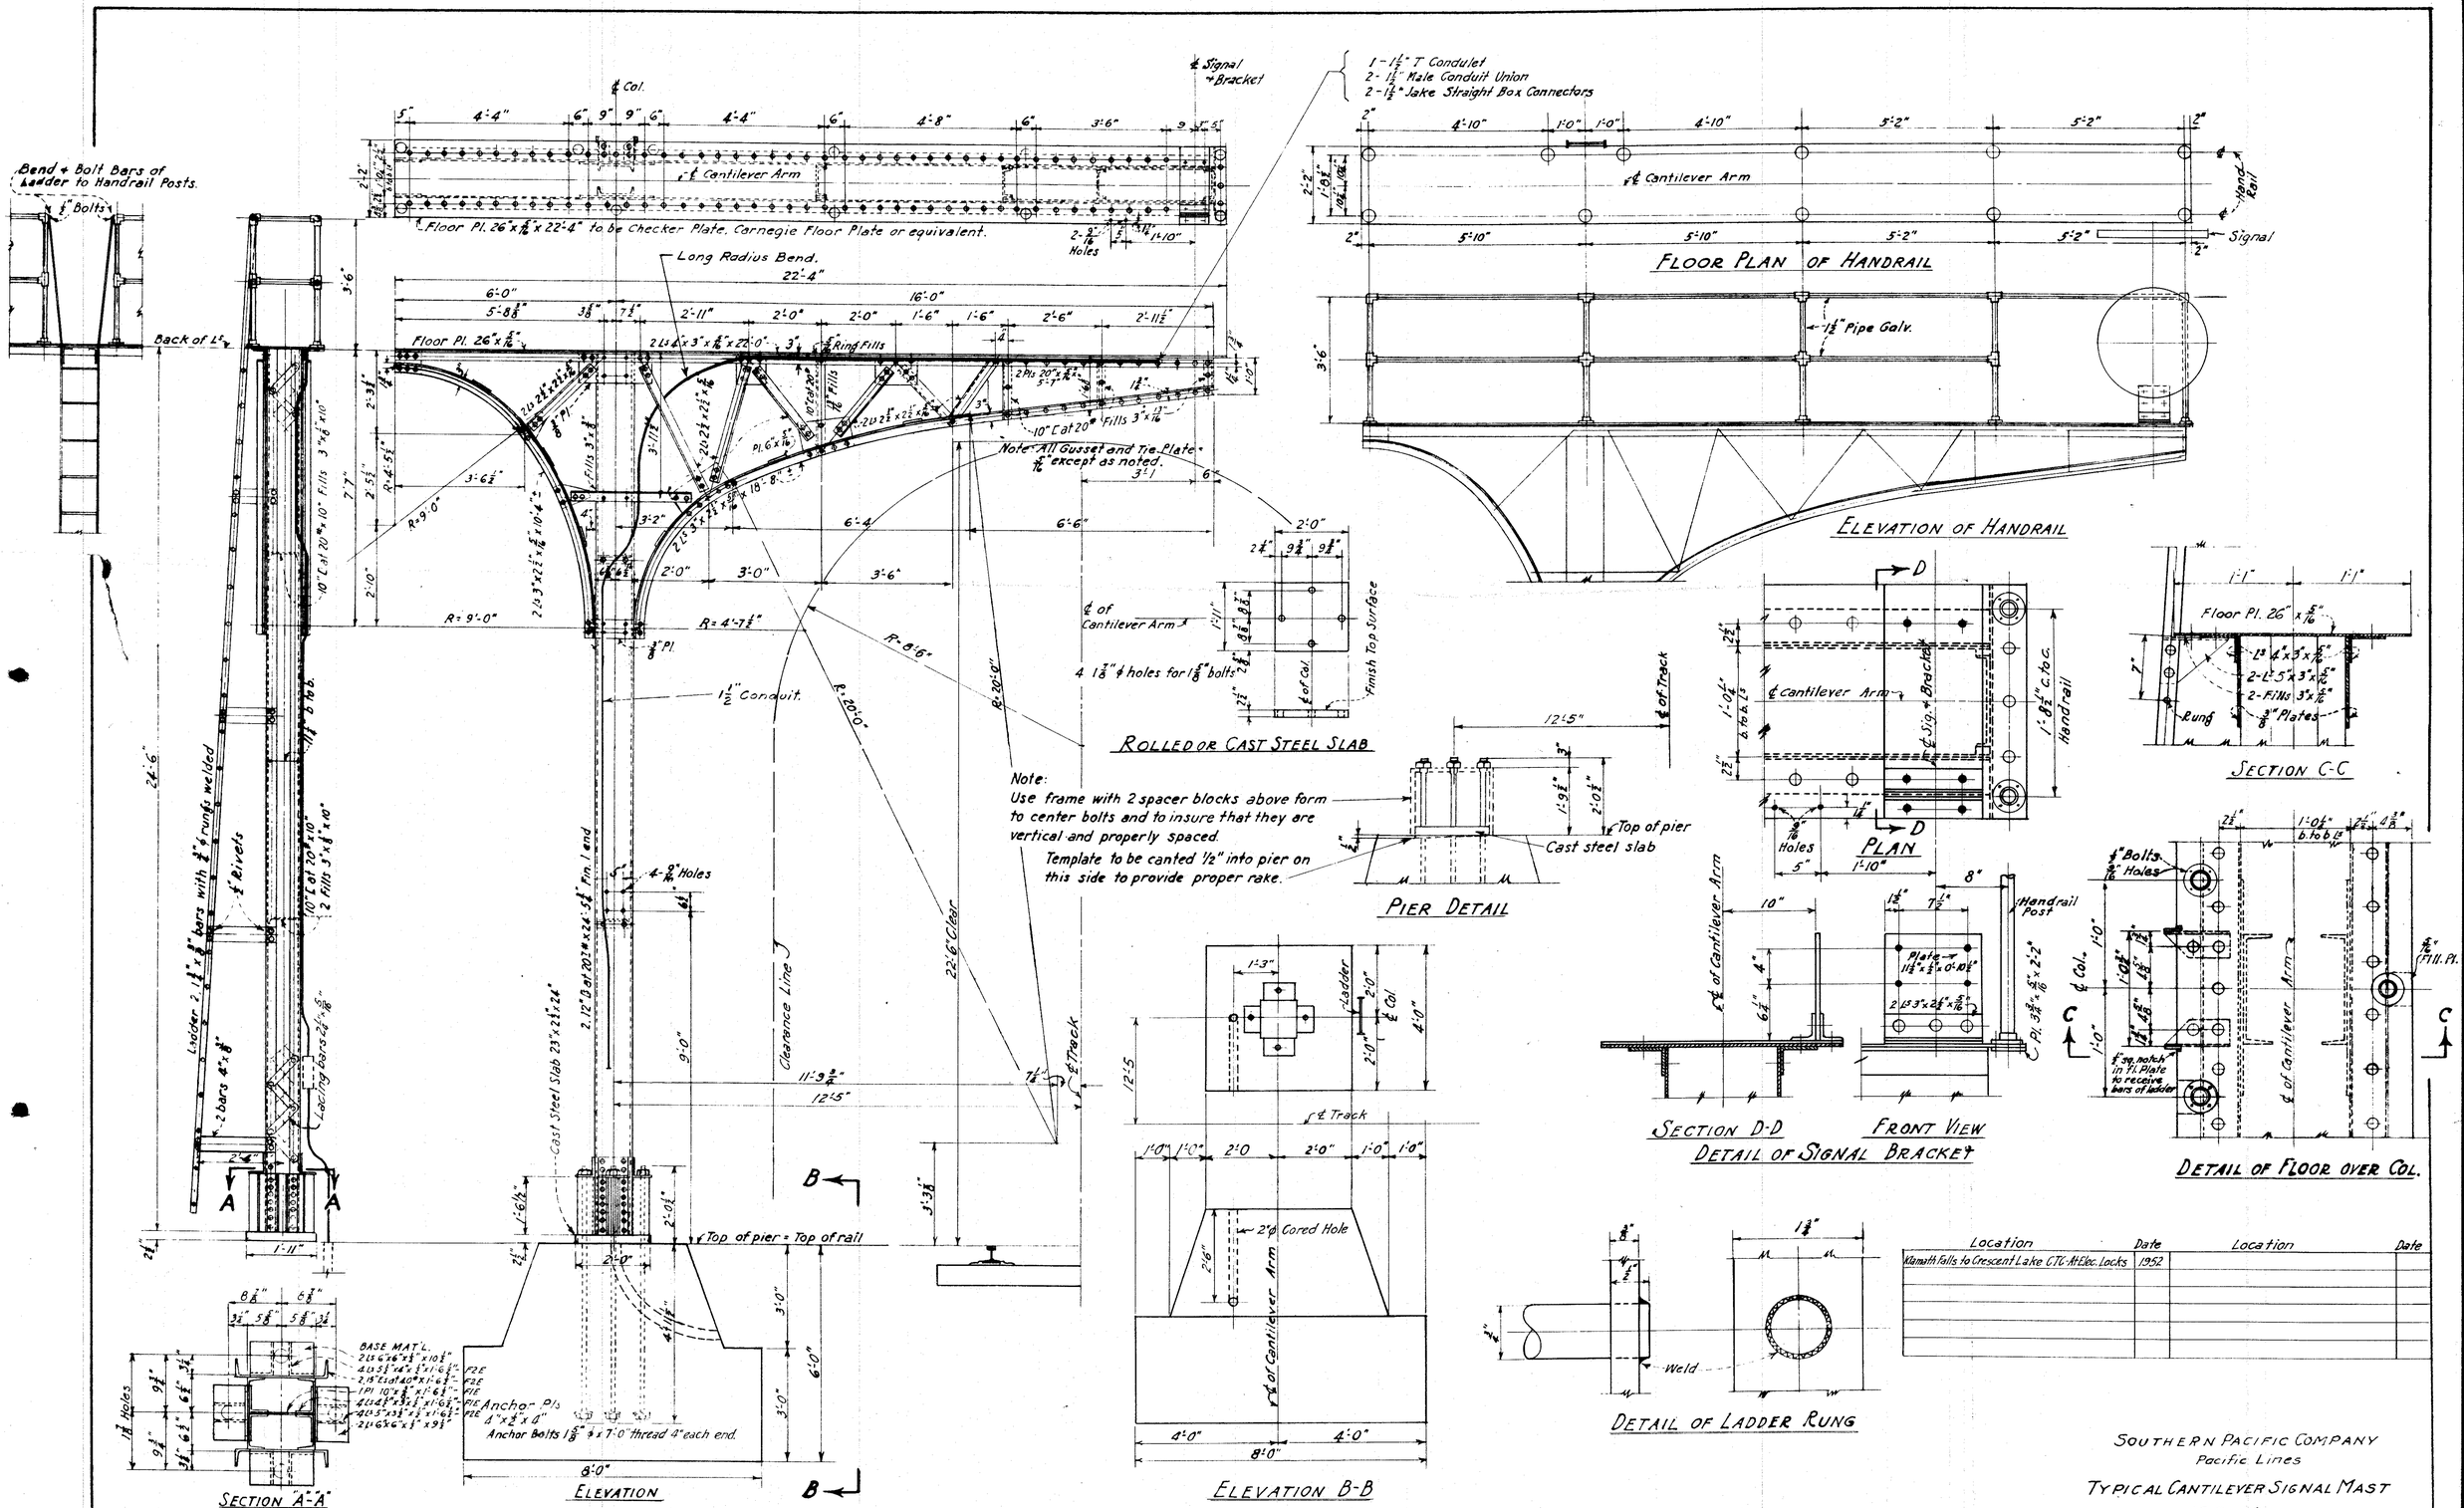

Location	Date	Location	Date
Klamath Falls to Crescent Lake CTC At Elec. Locks	1952		

Note:
Rivets 3/4" ϕ. Open holes 13/16" ϕ except as noted.
Pipe fittings to be galvanized malleable iron. Tees and crosses are not to be threaded in the run, but bored to sliding fit. Use 1/4" dia pins to connect rails and posts.
All holes in pipe rails to be drilled in field to match holes in fittings. Rail post sections to be screwed.
Conduit and Conduit Fittings to be supplied by Fabricator when so ordered.

SOUTHERN PACIFIC COMPANY
Pacific Lines

TYPICAL CANTILEVER SIGNAL MAST
16 FT. ARM.

No Scale S.R. Oct. 21, 1952.

FDJ 10/28/52

C.E.
Drawing 30663
Sheet 1

Drawer 1065